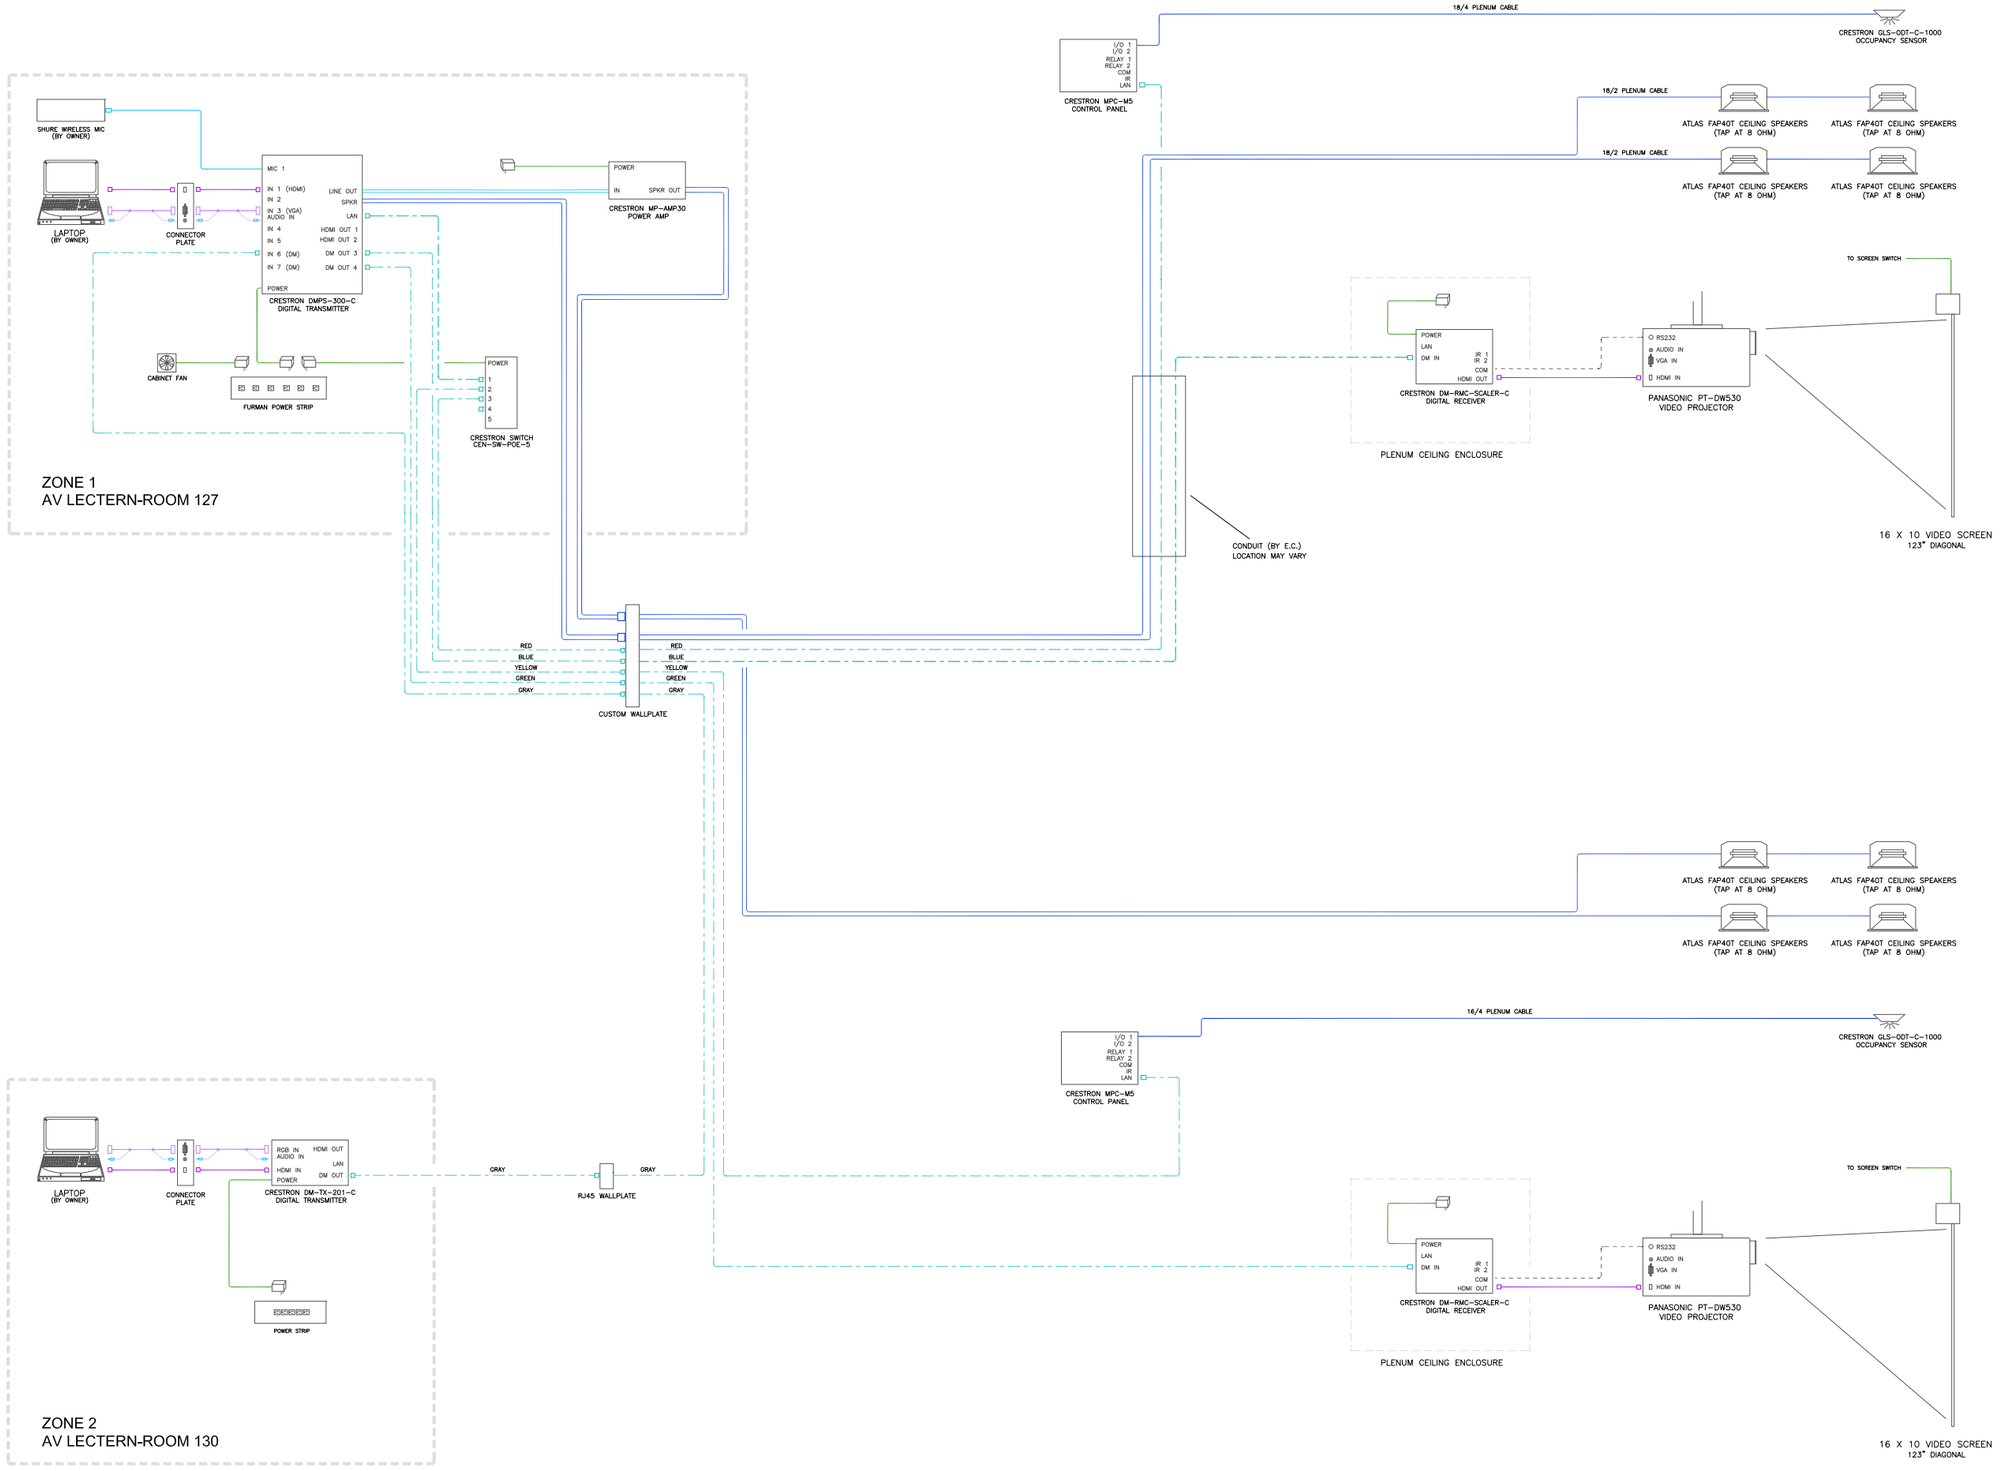

A/V CONSULTANT

LR *enterprises*
AV CONCEPTS
www.LREnterprises.com
cmarkley@LRenterprises.com
phone: 740.369.1476

PROJECT

CONFERENCE ROOM
EXAMPLE

SAN DIEGO, CA

ARCHITECT

ABC & ASSOCIATES
LOS ANGELES, CA

NOTES

VGA CABLE

HDMI CABLE

AUDIO CABLE

SPEAKER/CONTROL CABLE

24 AWG SOLID CAT5e W/SHIELD

COM/RS232 CABLE

DRAWN BY:	DATE:
Craig E. Markley	*December 20, 2012*

HISTORY

REV	DATE	BY
REV 1	12-20-12	CEM

REV 1 12-20-12

SHEET 1 OF 1

TITLE

CONFERENCE ROOM EXAMPLE
A/V SYSTEM-BLOCK DIAGRAM

DRAWING NO.

CRE-202