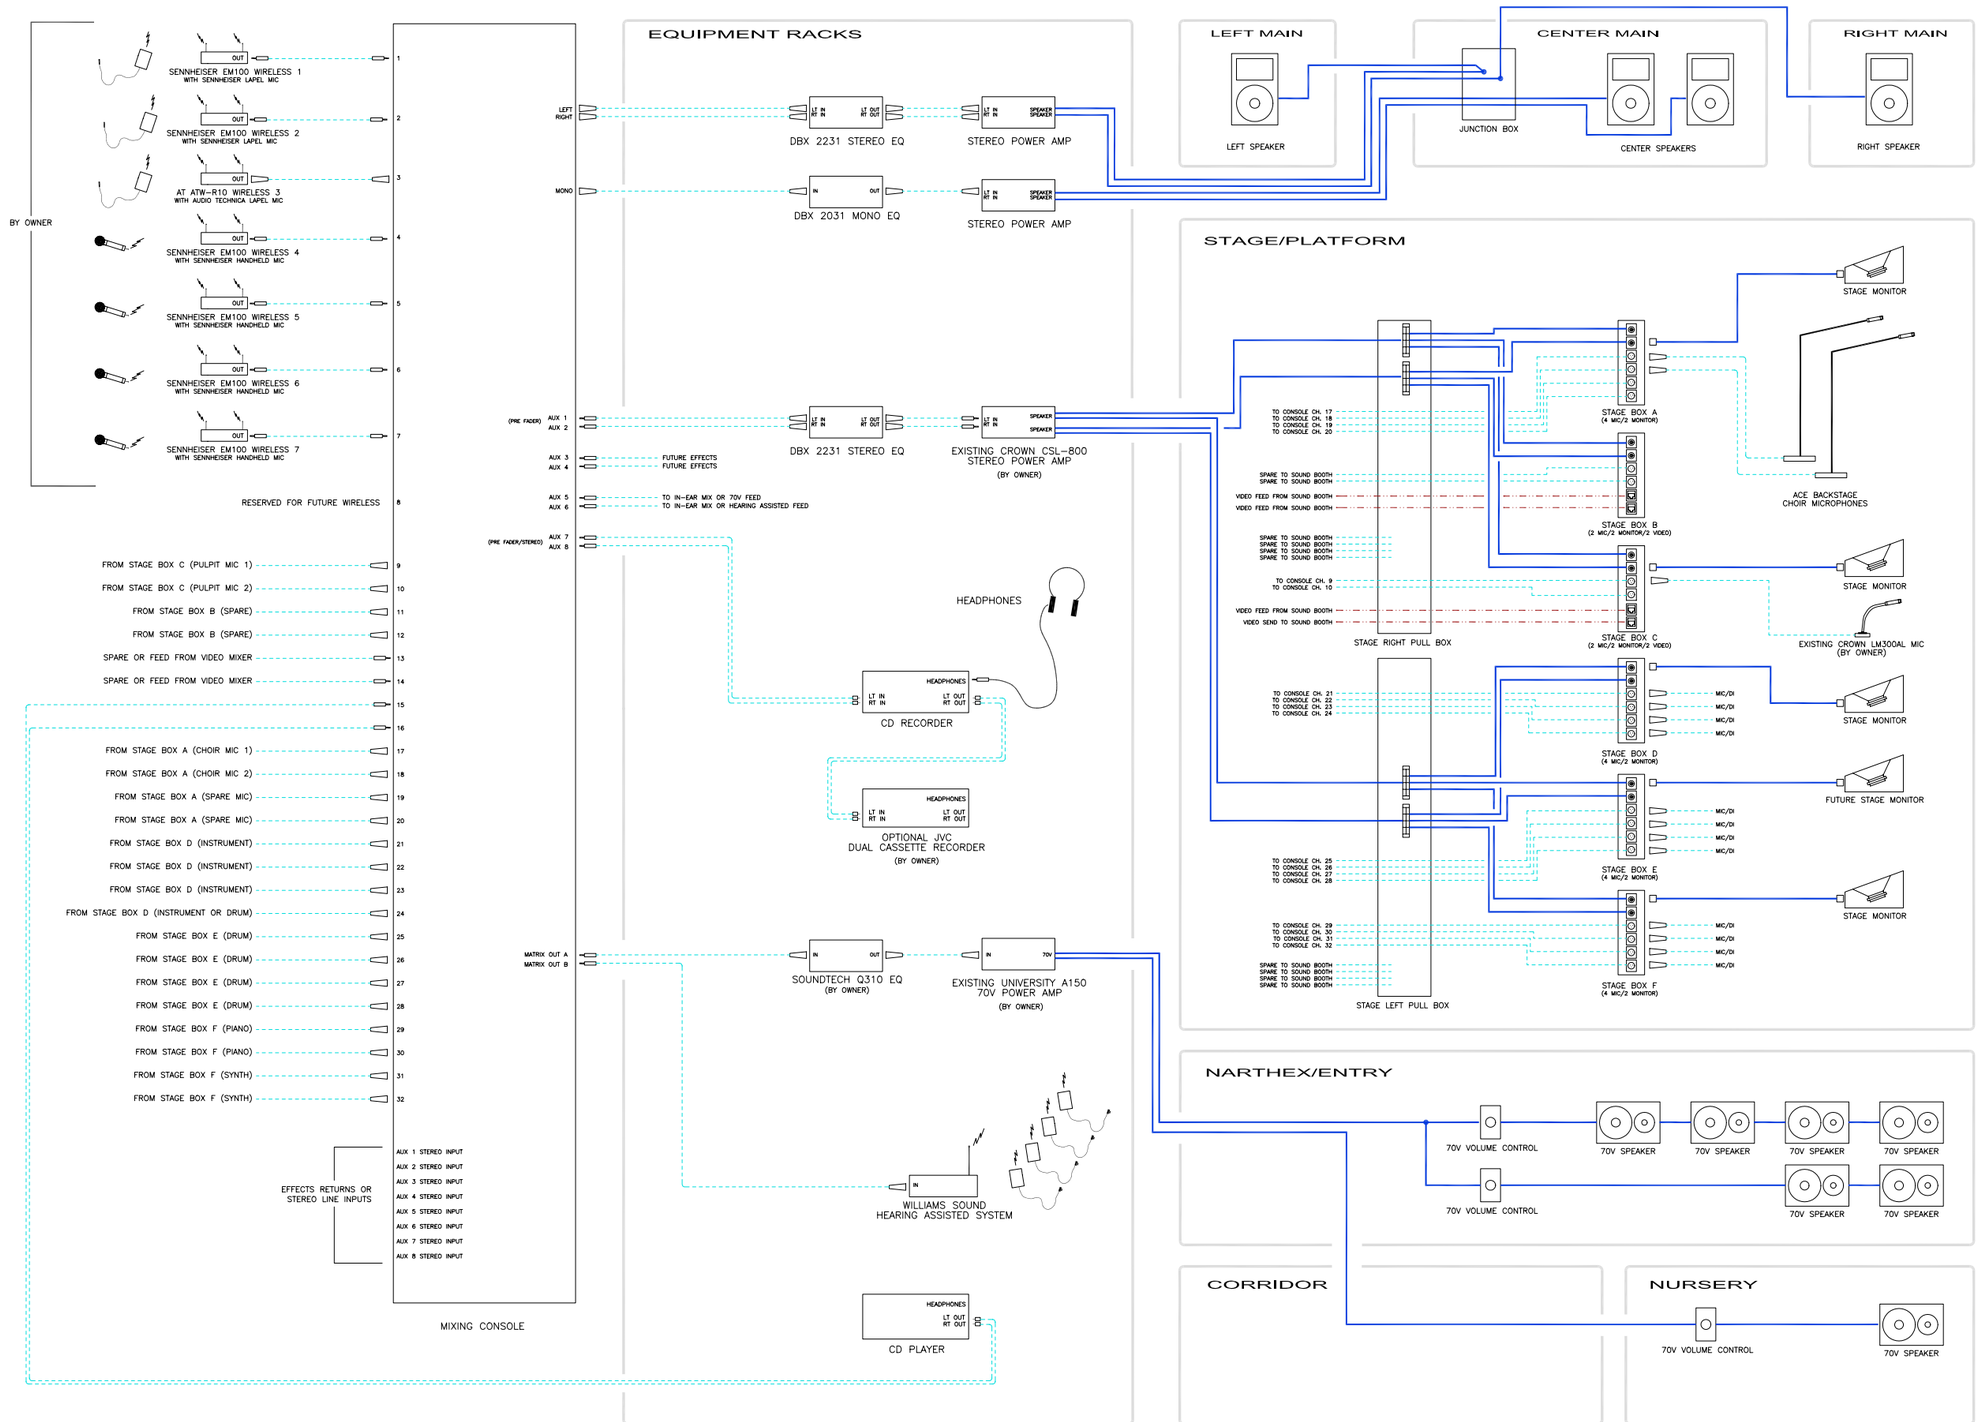

LONEraven ·D·E·S·I·G·N·
www.loneravendesign.com
2731 hills - miller road
delaware, ohio 43015
phone: 740.369.1476

PROJECT

FIRST MOUND
UNITED METHODIST
MARION, OHIO

ARCHITECT

WILLIAMS/TYLER
GROVE CITY, OHIO

NOTES

TWO CONDUCTOR SPEAKER CABLE (GAUGE TO BE DETERMINED PER APPLICATION)

22/2 SHIELDED AUDIO CABLE

CATEGORY 5e UTP CABLE

DRAWN BY:	DATE:
Craig E. Markley	December 20, 2007

HISTORY

REV	DATE	BY
REV 1	12-20-07	CEM

REV 1 12-20-07

SHEET 1 OF 1

TITLE

AUDIO/VIDEO SYSTEMS
AUDIO SYSTEM-BLOCK DIAGRAM

DRAWING NO.

FMM-105