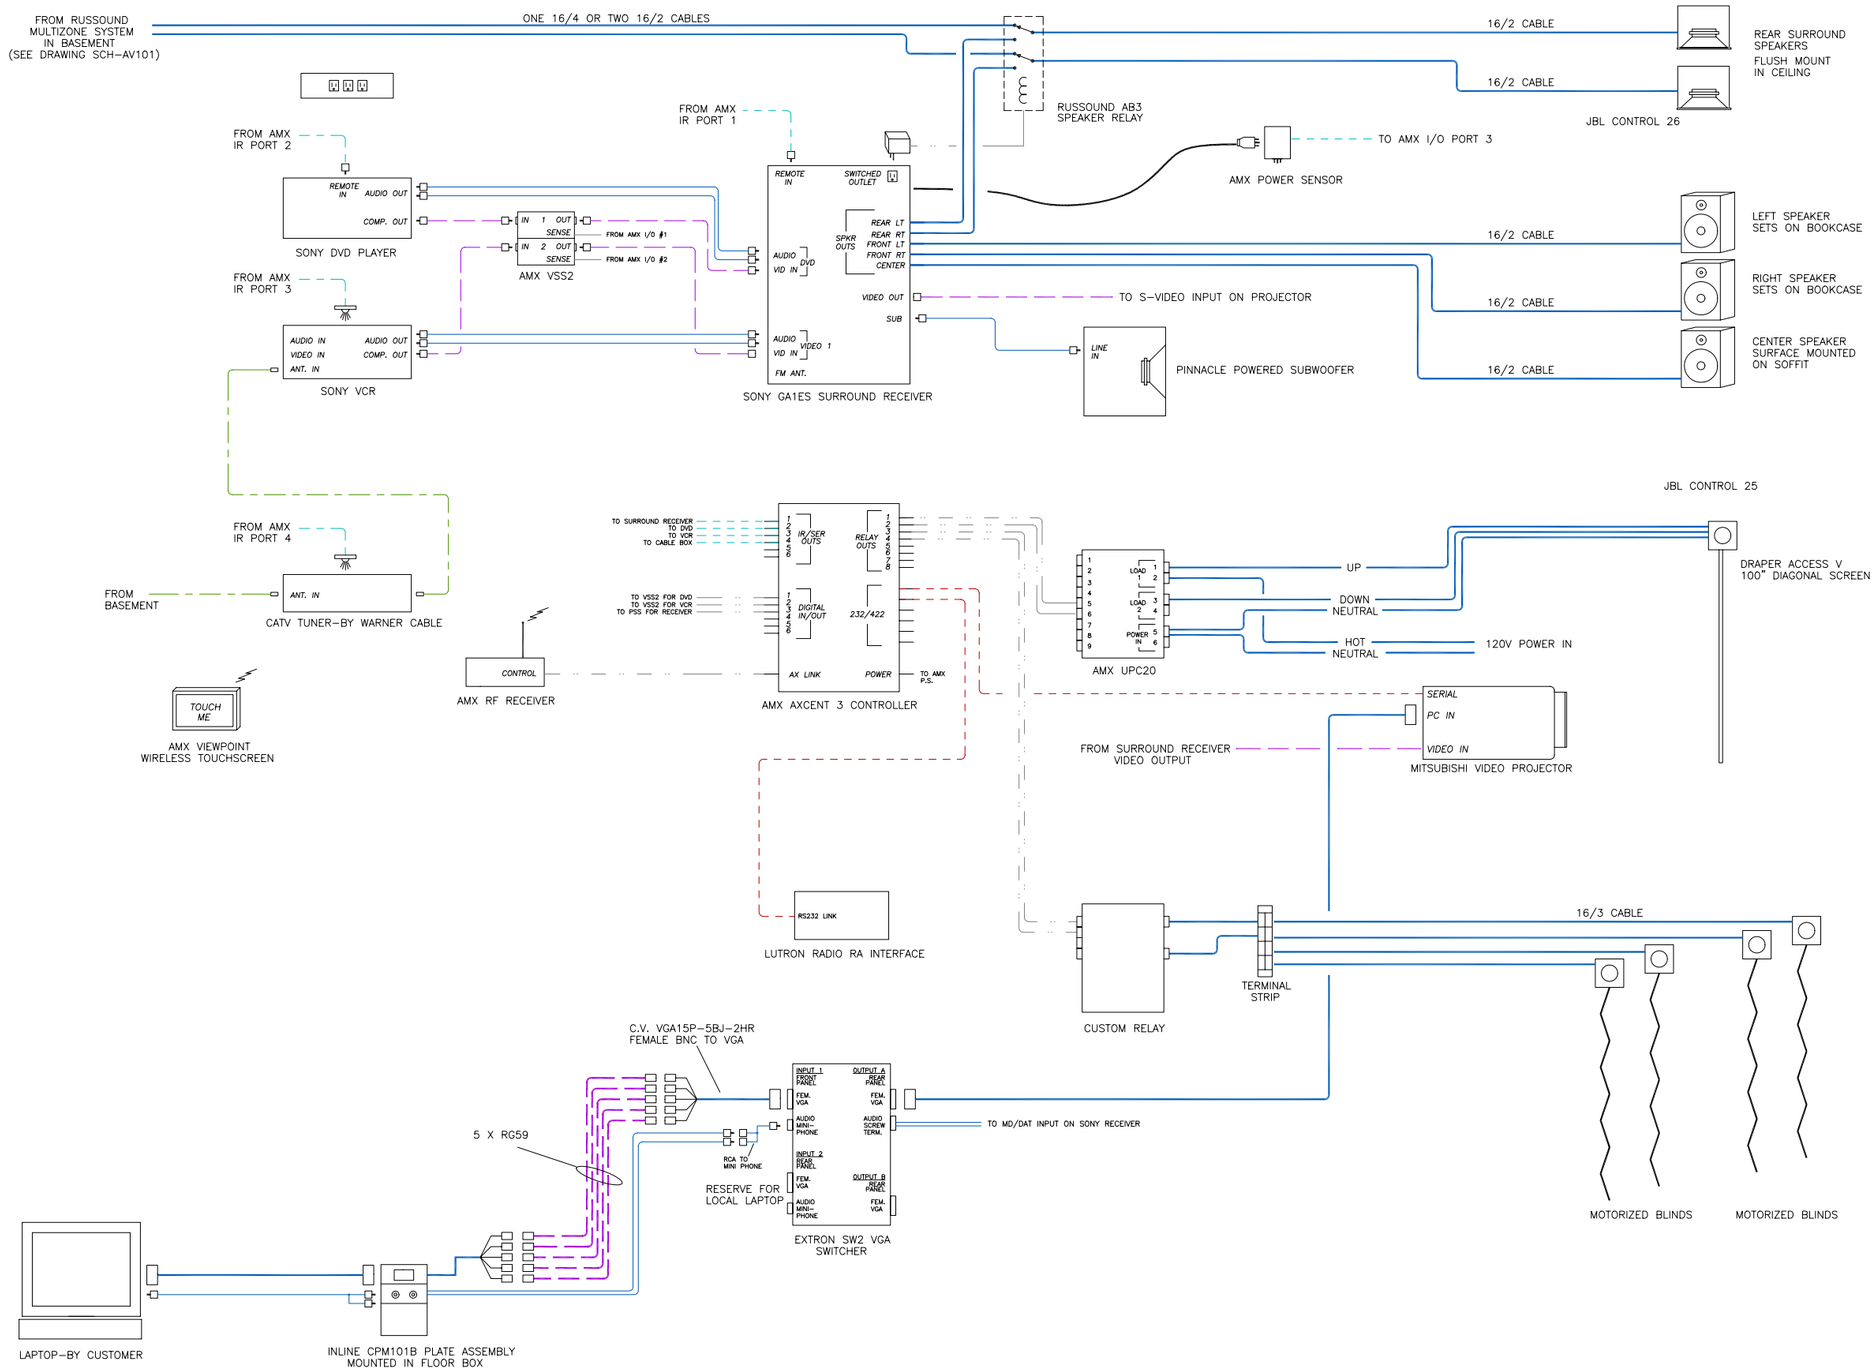

LONE raven DESIGN
www.loneravendesign.com
2731 hills - miller road
delaware, ohio 43015
phone: 740.369.1476

PROJECT

JAGGER & SONS

CLEVELAND, OHIO

NOTES

DRAWN BY:	DATE:
Craig E. Markley	October 29, 2006

HISTORY

REV	DATE	BY
REV 1	10-29-06	CEM

REV 1 10-29-06

SHEET 1 OF 1

TITLE

PRESENTATION ROOM
BLOCK DIAGRAM

DRAWING NO.

JAG-001